1 - FRONT ELEVATION

SCALE: 1/4" = 1'-0"

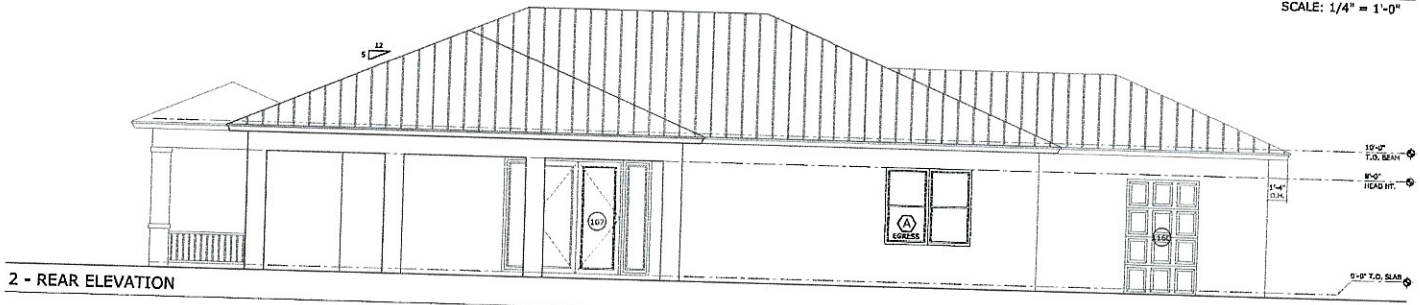

2 - REAR ELEVATION

SCALE: 1/4" = 1'-0"

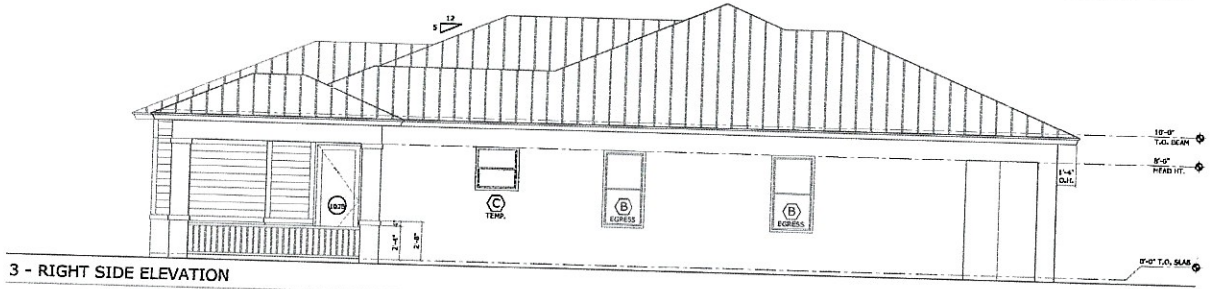

3 - RIGHT SIDE ELEVATION

SCALE: 1/4" = 1'-0"

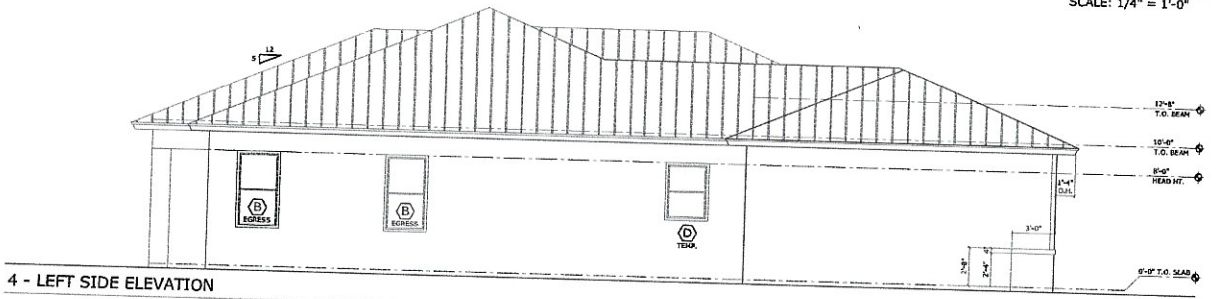

4 - LEFT SIDE ELEVATION

SCALE: 1/4" = 1'-0"

Copyright©
All drawings and written materials appearing herein constitute the original and unpublished work of the architect and the same may not be duplicated, published, disclosed, changed or used for any purpose whatsoever without the written permission of the Architect. Publication of this plan set for building permit purposes only shall not constitute an abandonment of the Architect's work, without Architect's written consent.

Commercial + Residential
2081 Bicentennial Blvd. Suite 15
Stuart FL 34994
O: (772) 220-4411
www.a2darchitecture.com

a2d architecture + design

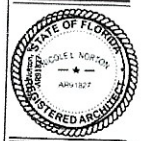

This item has been electronically signed and sealed by NICOLE NORTON, AR, LEED AP using a Digital Signature and Date. Printed copies are not considered signed and sealed and the signature must be verified on any electronic copies.

Waszak Residence

Homecrete Homes - Robert Cenk
S. Indian River Drive
Fort Pierce, Florida
(772) 873-6707

Rev. #	Date

Project Number	21-0778
Status	CD
Issue date	24-Feb-22
Sheet	A3

Building Elevations

S:\02_Projects\02_Residential\A2D\21\21-0778 - (HCH) Waszak Residence\02_Drawings\03_Construction Documents\21-0778 - CD - 02-24-22.dwg 2/24/2022 1:48:35 PM Adobe PDF

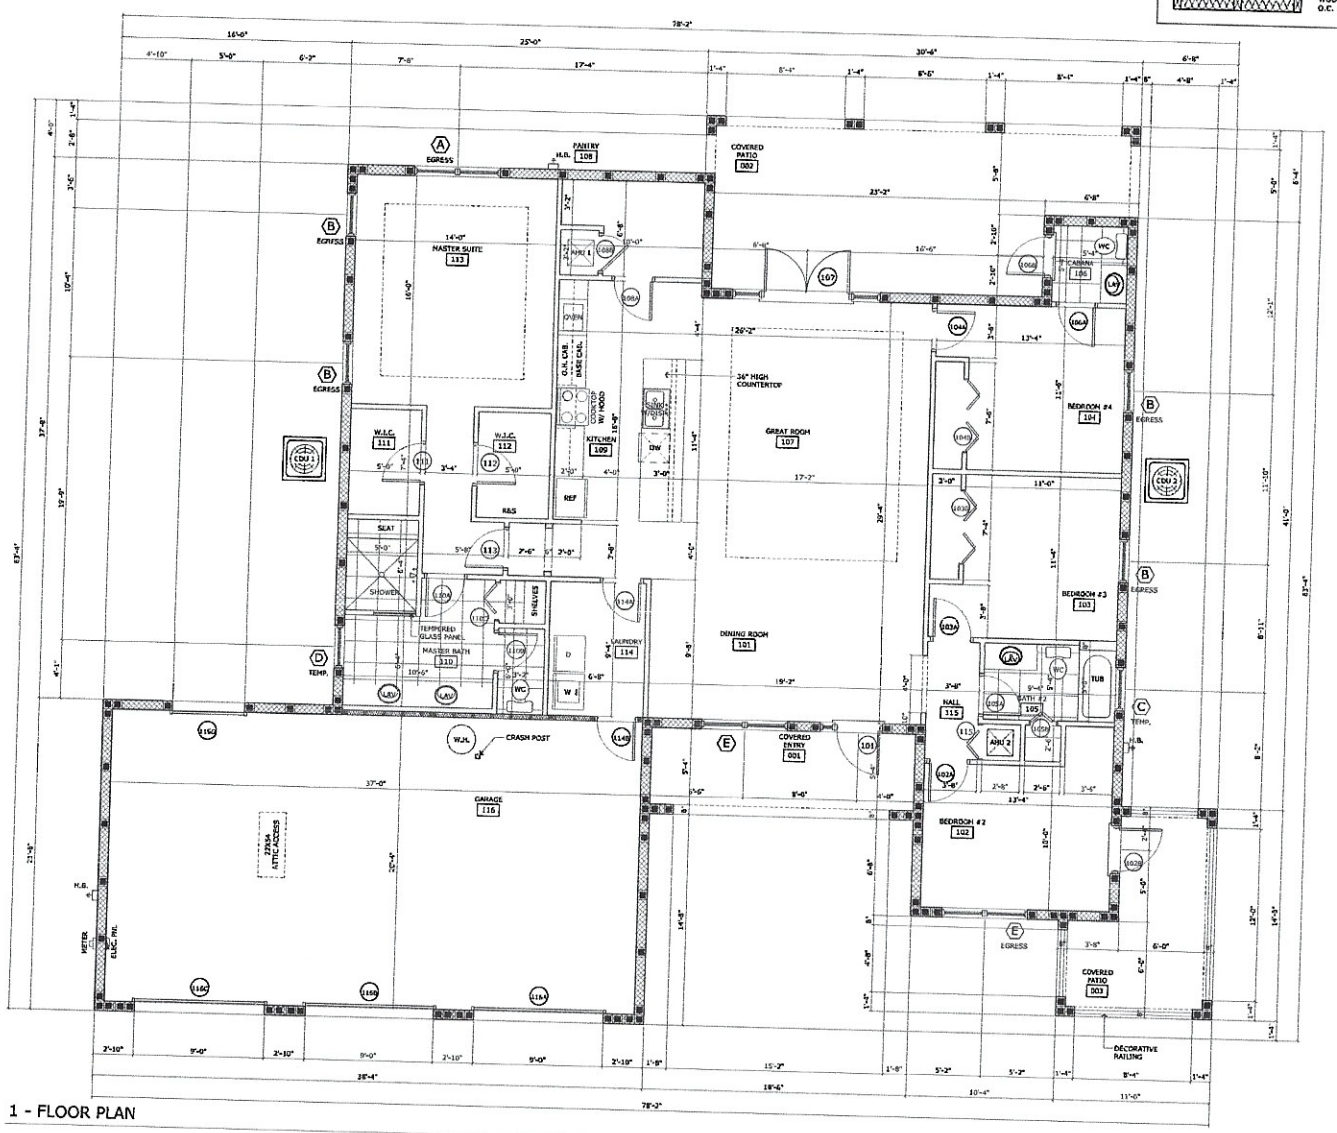

1 - FLOOR PLAN

Copyright ©
All drawings and written material appearing herein constitute the original and unpublished work of the architect and the same may not be duplicated, used or disclosed without the written consent of the architect. Nothing herein shall apply to any work done by others from plans prepared by the architect unless specifically agreed to in writing by the architect. Nothing herein shall apply to any work done by others from plans prepared by the architect unless specifically agreed to in writing by the architect.

Commercial + Residential
2081 SE Ocean Blvd Suite 1A
Stuart, FL 34996
(772) 220-4411
www.architectnz.com
nz architecture + design

STATE OF FLORIDA
NICOLE S. NORTON
AR91827
REGISTERED ARCHITECT

This item has been electronically signed and sealed by NICOLE NORTON, RA, LEED AP using a Digital Signature and Date. Printed copies are not considered signed and sealed and the signature must be verified on any electronic copies.

Waszak Residence

Homecrete Homes - Robert Cenk
S. Indian River Drive
Fort Pierce, Florida
(772) 873-6707

Rev. #	Date

Project Number	21-0778
Status	CD
Issue date	24-Feb-22
Sheet	A1

Floor Plan

S:\02_Projects\02_Residential\2021\21-0778 - IRC\6 Waszak Residence\03_Drawings\01_Project Drawings\03_Construction Documents\21-0778 - CD - 02-24-22.dwg, 2/24/2022 1:47:37 PM, Adobe PDF