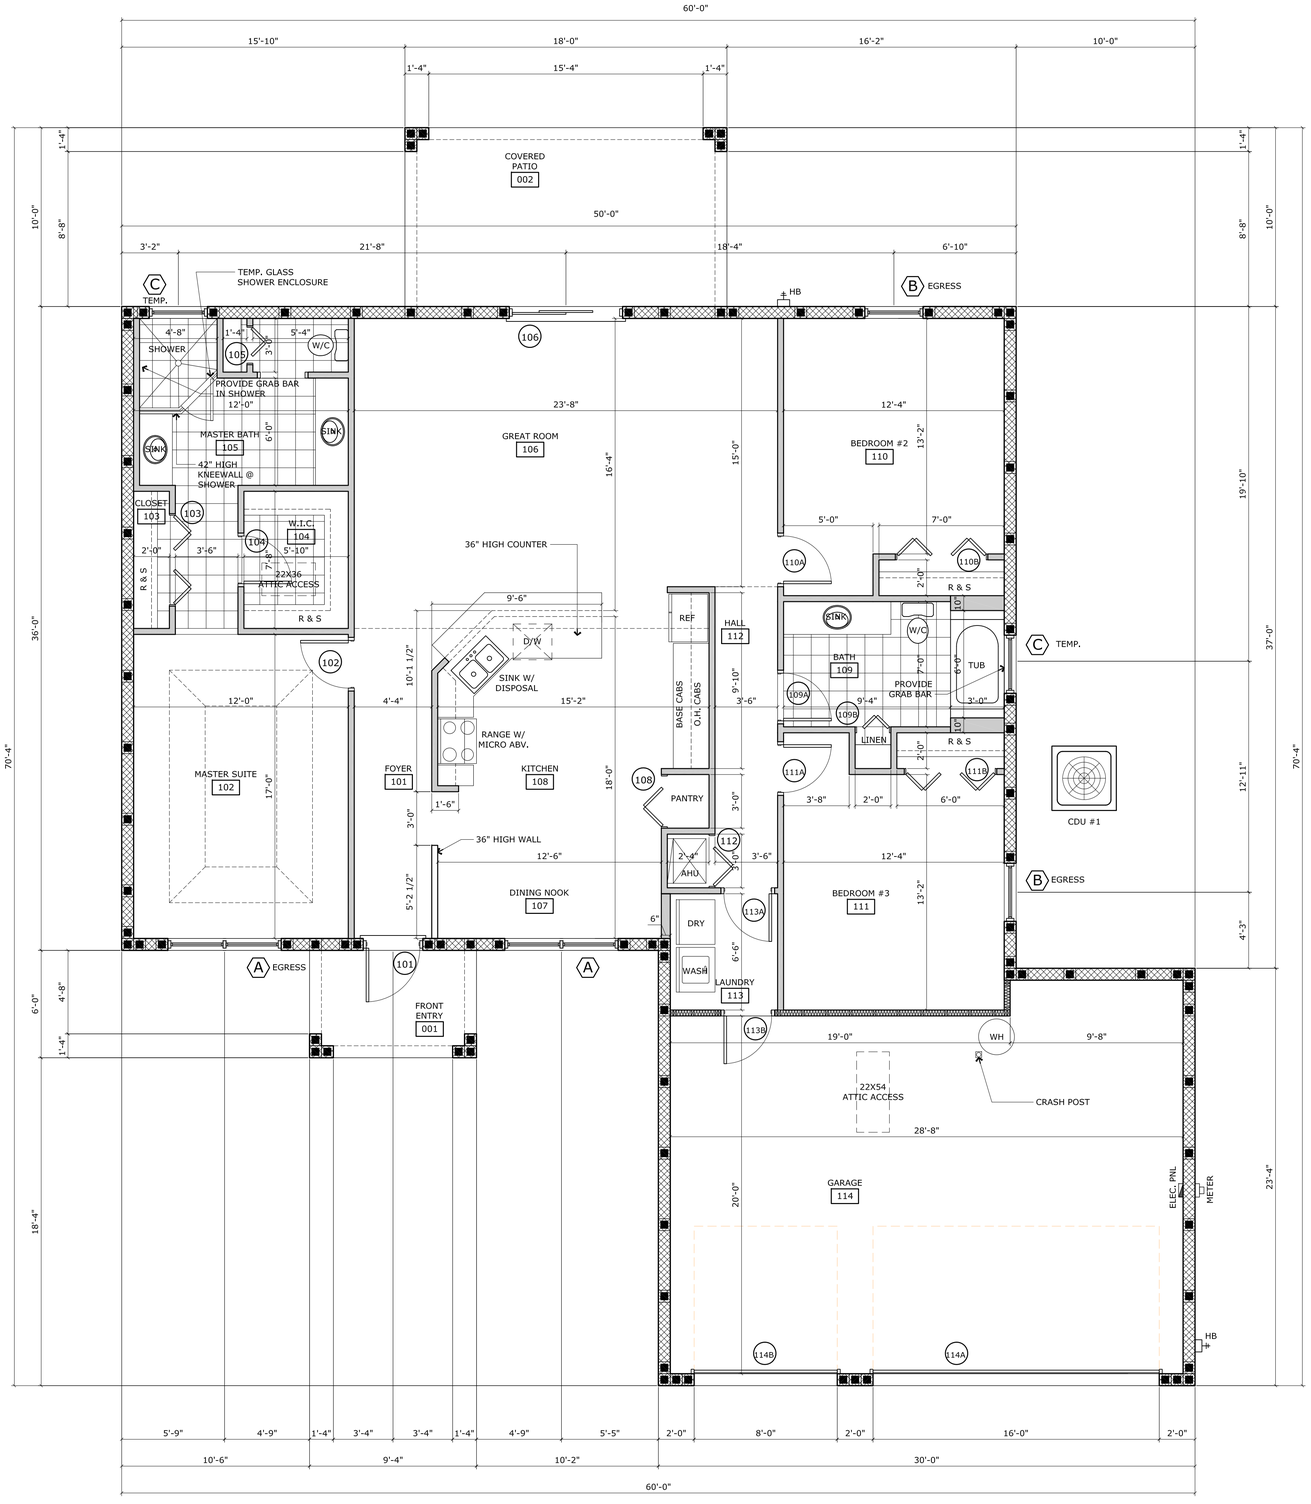

1 - FLOOR PLAN

SCALE: 1/4" = 1'-0"

WALL LEGEND

8" CMU WALLS WITH (1) #5 VERT AT 48" O.C. MAX, ALL CORNERS AS SHOWN AND EACH SIDE OF OPENING AS SHOWN. EXTERIOR FINISH SHALL BE TEXTURED STUCCO. INTERIOR FINISH SHALL BE 1/2" THK GYP BD. WITH 1" THK. RIGID BOARD INSULATION AND 1X P.T. FURRING

INTERIOR NON-BEARING WALLS
3-1/2" U.N.O.

WOOD FRAME BEARING WALL - 3-1/2" U.N.O. WOOD STUDS SHALL BE @ 16" O.C. U.N.O. UNLESS OTHERWISE NOTED. PROVIDE INSULATION BETWEEN GARAGE AND A/C SPACE

(X) DOOR SCHEDULE

DOOR NO.	SIZE			DOOR					FRAME			NOTES: (SEE NOTES BELOW)
	WIDTH	HEIGHT	THICK	MAT.	FINISH	HDW.	TYPE	ELEV.	MDL#	MAT.	FINISH	T'HOLD	
101	3'-0"	6'-8"	1.75	FBR	FAC	1	FRENCH	-	-	FBR	FAC	AL	2,3,4
102	2'-8"	6'-8"	1.375	HCW	PTD	2	6-PANEL	-	-	WD	PTD	-	4
103	5'-0"	6'-8"	1.00	WD	PTD	-	BI-FOLD	-	-	-	-	-	-
104	3'-0"	6'-8"	1.00	WD	PTD	-	BI-FOLD	-	-	-	-	-	-
105	2'-0"	6'-8"	1.00	HCW	PTD	-	BI-FOLD	-	-	-	-	-	-
106	6'-0"	6'-8"	1.75	VIN	FAC	-	SLIDER	-	-	VIN	FAC	AL	1,2
108	3'-0"	6'-8"	1.00	WD	PTD	-	BI-FOLD	-	-	-	-	-	-
109A	2'-8"	6'-8"	1.375	HCW	PTD	2	6-PANEL	-	-	WD	PTD	-	4
109B	2'-0"	6'-8"	1.00	WD	PTD	-	BI-FOLD	-	-	-	-	-	-
110A	2'-8"	6'-8"	1.375	HCW	PTD	2	6-PANEL	-	-	WD	PTD	-	4
110B	5'-0"	6'-8"	1.00	WD	PTD	-	BI-FOLD	-	-	-	-	-	-
111A	2'-8"	6'-8"	1.375	HCW	PTD	2	6-PANEL	-	-	WD	PTD	-	4
111B	5'-0"	6'-8"	1.00	WD	PTD	-	BI-FOLD	-	-	-	-	-	-
112	3'-0"	6'-8"	1.375	HCW	PTD	2	6-PANEL	-	-	WD	PTD	-	4
113A	2'-8"	6'-8"	1.375	HCW	PTD	3	6-PANEL	-	-	WD	PTD	-	4
113B	2'-8"	6'-8"	1.375	SCW	PTD	1	6-PANEL	-	-	WD	PTD	AL	4,5
114A	16'-0"	7'-0"	1.75	AL	FAC	-	GARAGE	-	-	-	-	-	2
114B	8'-0"	7'-0"	1.75	AL	FAC	-	GARAGE	-	-	-	-	-	2

HARDWARE LEGEND

SCW	SOLID CORE WOOD	FBR	FIBERGLASS	PTD	PAINTED FINISH
SCM	SOLID CORE METAL	MTL	METAL DOOR/FRAME	PWD	PAINTED WOOD
GL	TEMPERED GLASS DOOR	WD	WOOD DOOR/FRAME	FAC	FACTORY FINISH
HCW	HOLLOW CORE WOOD	AL	ALUMINUM DOOR/FRAME	MFR	MANUFACTURER RECOMMENDED
		VIN	VINYL DOOR/FRAME		

HARDWARE

NO. 1	NO. 2	NO. 3
EXT. DEADBOLT LOCKSET	LEVER HANDLES	LEVER HANDLES
LEVER/PULL HANDLES	THUMB LOCK	BB HINGES
WEATHER STRIP	BB HINGES	

1. NEW GLASS DOORS SHALL BE BY CUSTOM WINDOWS AND DOORS
2. INSTALL ALL EXTERIOR DOORS AS PER PRODUCT APPROVAL AND MANUFACTURER SPECIFICATIONS.
3. FRONT ENTRY DOOR SHALL BE BY THERMA-TRU.
4. HARDWARE SHALL BE BY KWIKSET.
5. 20 MINUTE RATED SOLID CORE DOOR WITH WEATHERSTRIP AND SELF CLOSING HINGES.

WINDOW SCHEDULE

WIN TYPE (X)	SIZE		ROUGH OPENING		MUTTINS		FINISH		MANUFACTURER (STYLE)	MODEL #/SERIES	TYPE	NOTES: (SEE NOTES BELOW)
	WIDTH	HEIGHT	WIDTH	HEIGHT	COLOR	ELEV.	WINDOW	HARDWARE				
A	6'-0"	5'-4"	VERIFY	VERIFY	-	-	WHITE	WHITE	CUSTOM WINDOWS AND DOORS	8100 VINYL	SINGLE HUNG	1, 2, 3, 4, 5
B	3'-0"	5'-4"	VERIFY	VERIFY	-	-	WHITE	WHITE	CUSTOM WINDOWS AND DOORS	8100 VINYL	SINGLE HUNG	1, 2, 3, 4, 5
C	3'-0"	2'-0"	VERIFY	VERIFY	-	-	WHITE	WHITE	CUSTOM WINDOWS AND DOORS	8100 VINYL	SINGLE HUNG	1, 2, 3, 4, 5, 6

NOTES:

1. NEW WINDOWS SHALL BE BY CUSTOM WINDOWS AND DOORS
2. TYPICAL WINDOW HEAD HEIGHTS SHALL BE 6'-8" A.F.F. UNLESS OTHERWISE NOTED
3. 5.7 SQFT FOR EGRESS FOR ALL BEDROOMS AND LIVING AREAS.
4. VERIFY WINDOW ROUGH OPENINGS WITH WINDOW MANUFACTURER.
5. INSTALL ALL WINDOWS AS PER PRODUCT APPROVAL AND MANUFACTURER SPECIFICATIONS.
6. PROVIDE OBSCURE GLASS AT ALL BATHROOM LOCATIONS.

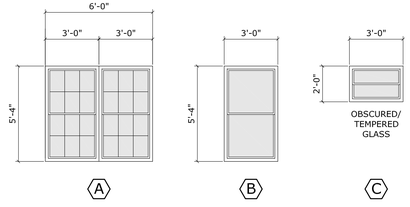

2 - WINDOW TYPES

SCALE: 1/4" = 1'-0"

Copyright ©
All drawings and written material appearing herein constitute original and unpublished work of the Architect, and the same or any part thereof may not be duplicated, distributed, disclosed, or used in any manner without the written consent of the Architect. Penalties shall apply when use/ duplicates Architect's work, without Architect's written consent.

Commercial + Residential
2061 SE Ocean Blvd Suite 1A
Stuart, FL 34996
O. (772) 220-4411
www.n2archdesign.com

n2 architecture + design

Niki L. Norton, R.A.
AR91827

Smith Residence

Homecrete Homes - Robert Cenk
2466 SE West Blackwell Drive
Port St. Lucie, Florida 34952
(772) 873-6707

Rev. #	Date

Project Number	19-0586
Status	CD
Issue date	07-Jan-20
Sheet	A1

Floor Plan

S:\02_Projects\02_Residential\2019\19-0586 - (HCH) Smith Residence\02_Drawings\01_Project Drawings\03_Construction Documents\19-0586 - CD - 01-07-20.dwg, 1/7/2020 1:34:59 PM, Adobe PDF

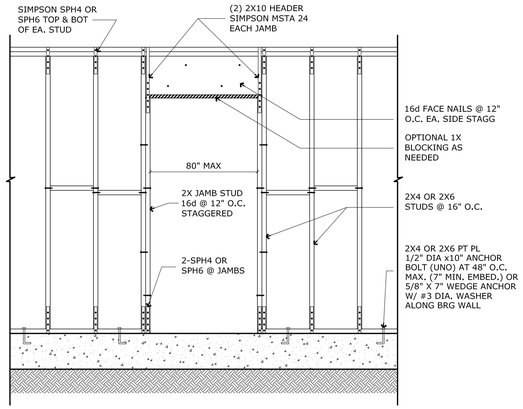

5 - BEARING WALL FRAMING DETAIL

SCALE: 1/2" = 1'-0"

1 - FRONT ELEVATION

SCALE: 1/4" = 1'-0"

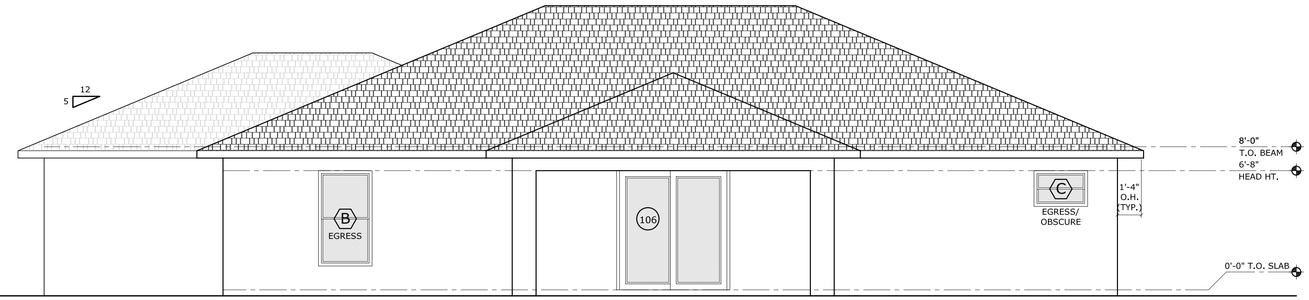

2 - REAR ELEVATION

SCALE: 1/4" = 1'-0"

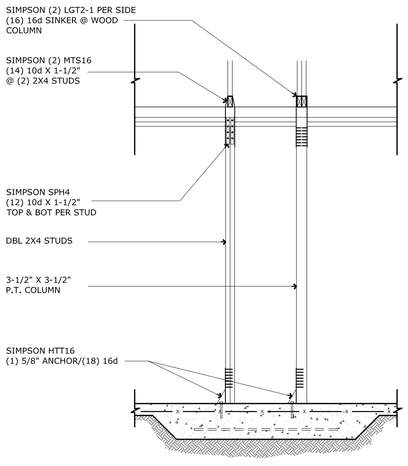

6 - BEARING WALL DETAIL

SCALE: 1/2" = 1'-0"

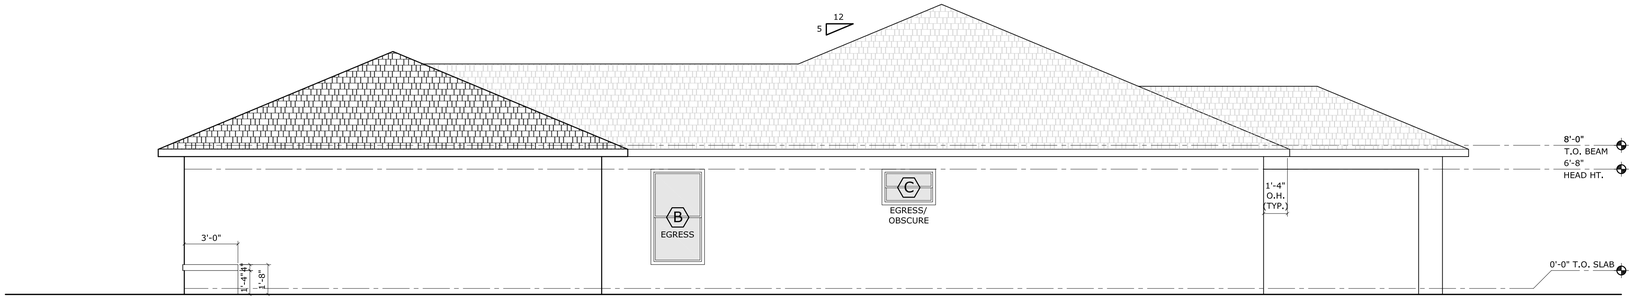

3 - RIGHT SIDE ELEVATION

SCALE: 1/4" = 1'-0"

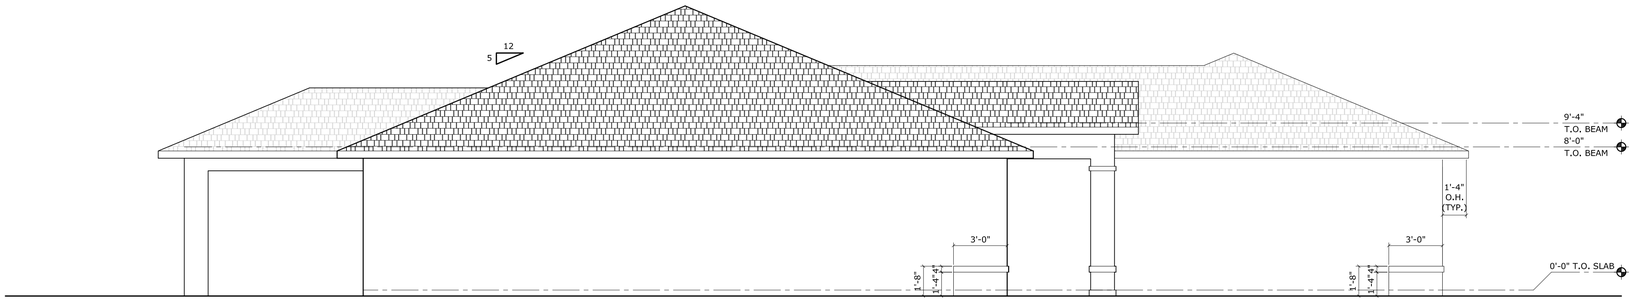

4 - LEFT SIDE ELEVATION

SCALE: 1/4" = 1'-0"

Copyright©
All drawings and written material appearing herein constitute original and unpublished work of the Architect, and the same or any part thereof may not be duplicated, distributed, disclosed, or used in any manner without the written consent of the Architect. Penalties shall apply when use/ duplicates Architect's work, without Architect's written consent.

Commercial + Residential
2061 SE Ocean Blvd Suite 116
Stuart, FL 34996
O: (772) 220-4411
www.r2archdesign.com

r2 architecture + design

Niki L. Norton, R.A.
AR91827

Smith Residence

Homecrete Homes - Robert Cenk
2466 SE West Blackwell Drive
Port St. Lucie, Florida 34952
(772) 873-6707

Rev. #	Date

Project Number	19-0586
Status	CD
Issue date	07-Jan-20
Sheet	A3

Building Elevations

S:\02_Projects\02_Residential\2019\19-0586 - (HCH) Smith Residence\02_Drawings\01_Project Drawings\03_Construction Documents\19-0586 - CD - 01-07-20.dwg, 1/7/2020 1:35:37 PM, Adobe PDF