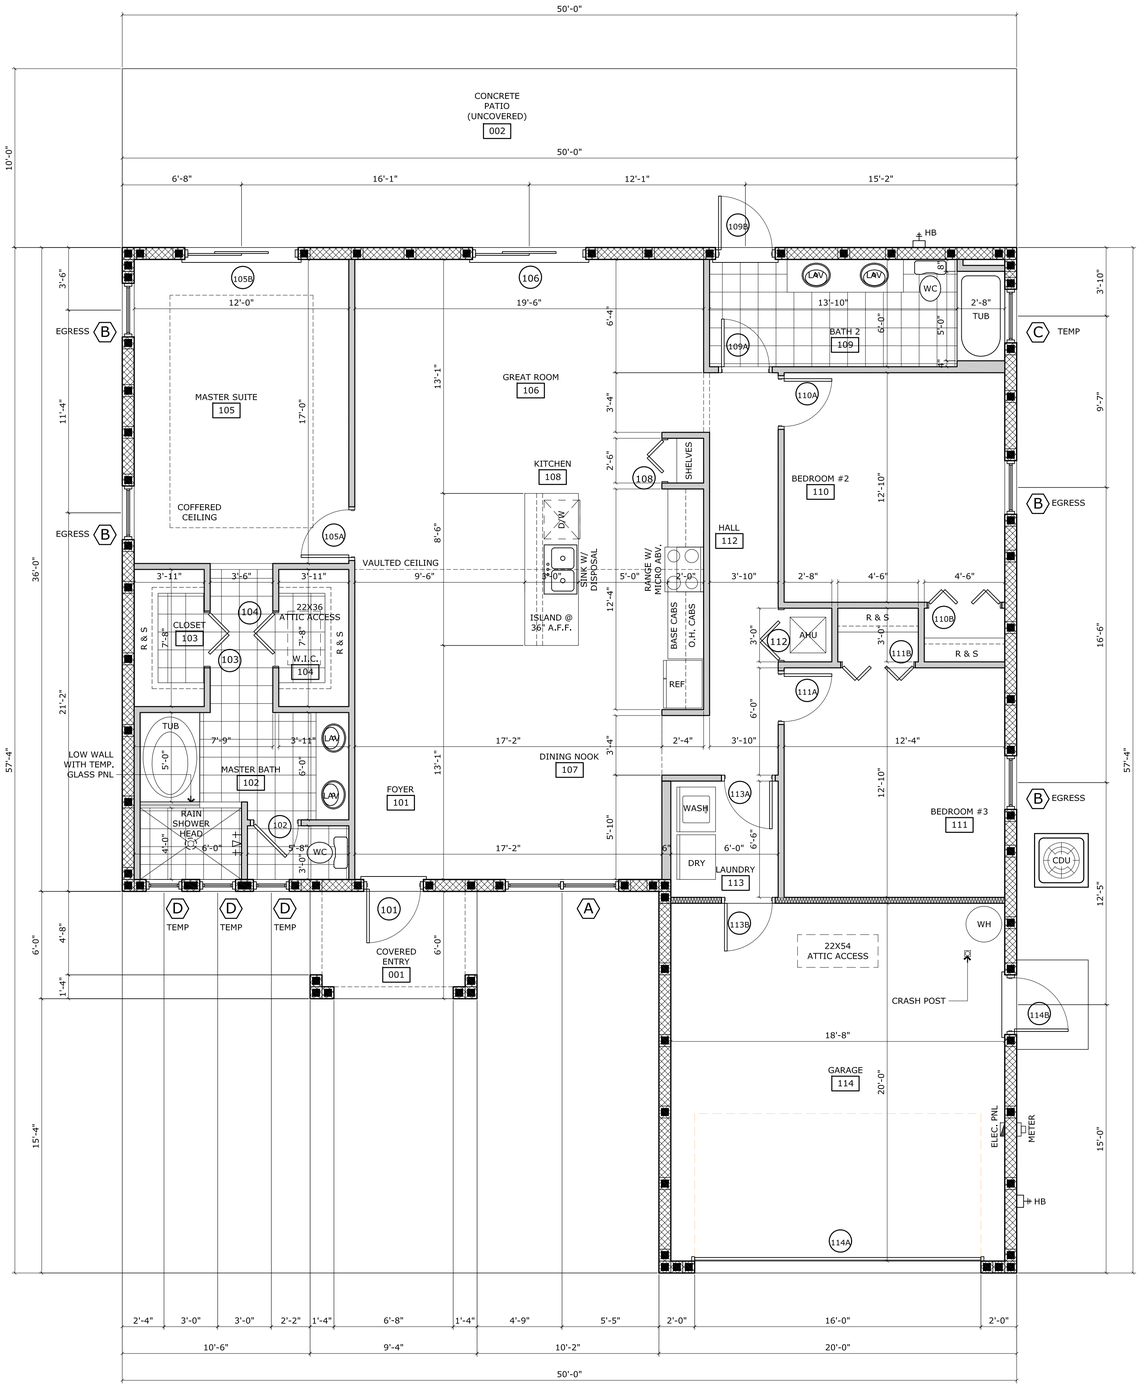

1 - FLOOR PLAN

SCALE: 1/4" = 1'-0"

WALL LEGEND

8" CMU WALLS WITH (1) #5 VERT AT 48" O.C. MAX, ALL CORNERS AS SHOWN AND EACH SIDE OF OPENING AS SHOWN. EXTERIOR FINISH SHALL BE TEXTURED STUCCO. INTERIOR FINISH SHALL BE 1/2" THK GYP BD. WITH 1" THK. (R-6.5) RIGID BOARD INSULATION AND 1X P.T. FURRING

INTERIOR NON-BEARING WALL PARTITIONS - PROVIDE 25 GA METALS STUDS AT 16" O.C. MAX WITH 1/2" DRYWALL FINISH EACH SIDE WITH BATT INSULATION WHERE APPLICABLE. ATTACH DRYWALL WITH #12 X 1-1/4" DRYWALL SCREWS @ 8" O.C. MAX AT SIDES AND 12" O.C. MAX IN FIELD

INSULATED WALL BETWEEN A/C SPACE AND GARAGE
PROVIDE R-11 BATT INSULATION

(X) DOOR SCHEDULE

DOOR NO.	SIZE			DOOR				FRAME			NOTES: (SEE NOTES BELOW)
	WIDTH	HEIGHT	THICK	MAT.	FINISH	HDW.	TYPE	MAT.	FINISH	T'HOLD	
101	3'-0"	6'-8"	1.75	FBR	FAC	1	6-PANEL	FBR	FAC	AL	2,3,4
102	2'-6"	6'-8"	1.375	HCW	PTD	2	6-PANEL	WD	PTD	-	4
103	3'-0"	6'-8"	1.00	WD	PTD	-	BI-FOLD	-	-	-	-
104	3'-0"	6'-8"	1.00	WD	PTD	-	BI-FOLD	-	-	-	-
105A	2'-8"	6'-8"	1.375	HCW	PTD	2	6-PANEL	WD	PTD	-	4
105B	6'-0"	6'-8"	1.75	VIN	FAC	-	SLIDER	VIN	FAC	AL	1,2
106	6'-0"	6'-8"	1.75	VIN	FAC	-	SLIDER	VIN	FAC	AL	1,2
108	2'-6"	6'-8"	1.00	WD	PTD	-	BI-FOLD	-	-	-	-
109A	2'-8"	6'-8"	1.375	HCW	PTD	2	6-PANEL	WD	PTD	-	4
109B	3'-0"	6'-8"	1.75	FBR	FAC	1	6-PANEL	FBR	FAC	AL	2,3,4
110A	2'-8"	6'-8"	1.375	HCW	PTD	2	6-PANEL	WD	PTD	-	4
110B	4'-0"	6'-8"	1.00	WD	PTD	-	BI-FOLD	-	-	-	-
111A	2'-8"	6'-8"	1.375	HCW	PTD	2	6-PANEL	WD	PTD	-	4
111B	4'-0"	6'-8"	1.00	WD	PTD	-	BI-FOLD	-	-	-	-
112	3'-0"	6'-8"	1.00	WD	PTD	-	BI-FOLD	-	-	-	-
113A	2'-8"	6'-8"	1.375	HCW	PTD	3	6-PANEL	WD	PTD	-	4
113B	2'-8"	6'-8"	1.375	SCW	PTD	1	6-PANEL	WD	PTD	AL	4,5
114A	16'-0"	7'-0"	1.75	AL	FAC	-	GARAGE	-	-	-	2
114B	3'-0"	6'-8"	1.75	FBR	FAC	1	6-PANEL	FBR	FAC	AL	2,3,4

HARDWARE LEGEND

SCW	SOLID CORE WOOD	FBR	FIBERGLASS	PTD	PAINTED FINISH
SCM	SOLID CORE METAL	MTL	METAL DOOR/FRAME	PWD	PAINTED WOOD
GL	TEMPERED GLASS DOOR	WD	WOOD DOOR/FRAME	FAC	FACTORY FINISH
HCW	HOLLOW CORE WOOD	AL	ALUMINUM DOOR/FRAME	MFR	MANUFACTURER RECOMMENDED
		VIN	VINYL DOOR/FRAME		

HARDWARE

NO. 1	NO. 2	NO. 3
EXT. DEADBOLT LOCKSET	LEVER HANDLES	LEVER HANDLES
LEVER/PULL HANDLES	THUMB LOCK	BB HINGES
WEATHER STRIP	BB HINGES	

1. NEW GLASS DOORS SHALL BE BY CUSTOM WINDOWS AND DOORS
2. INSTALL ALL EXTERIOR DOORS AS PER PRODUCT APPROVAL AND MANUFACTURER SPECIFICATIONS.
3. FRONT ENTRY DOOR SHALL BE BY THERMA-TRU.
4. HARDWARE SHALL BE BY KWIKSET.
5. 20 MINUTE RATED SOLID CORE DOOR WITH WEATHERSTRIP AND SELF CLOSING HINGES.

WINDOW SCHEDULE

WIN TYPE (X)	SIZE		ROUGH OPENING		MUTTINS		FINISH		MANUFACTURER (STYLE)	MODEL #/SERIES	TYPE	NOTES: (SEE NOTES BELOW)
	WIDTH	HEIGHT	WIDTH	HEIGHT	COLOR	ELEV.	WINDOW	HARDWARE				
A	6'-0"	5'-4"	VERIFY	VERIFY	-	-	WHITE	WHITE	CUSTOM WINDOWS AND DOORS	610 ARIA	SINGLE HUNG	1, 2, 3, 4, 5
B	3'-0"	5'-4"	VERIFY	VERIFY	-	-	WHITE	WHITE	CUSTOM WINDOWS AND DOORS	610 ARIA	SINGLE HUNG	1, 2, 3, 4, 5
C	3'-0"	2'-0"	VERIFY	VERIFY	-	-	WHITE	WHITE	CUSTOM WINDOWS AND DOORS	610 ARIA	SINGLE HUNG	1, 2, 3, 4, 5, 6, 7
D	2'-0"	2'-0"	VERIFY	VERIFY	-	-	WHITE	WHITE	CUSTOM WINDOWS AND DOORS	610 ARIA	SINGLE HUNG	1, 2, 3, 4, 5, 6, 7

NOTES:

1. NEW WINDOWS SHALL BE BY CUSTOM WINDOWS AND DOORS
2. TYPICAL WINDOW HEAD HEIGHTS SHALL BE 6'-8" A.F.F. UNLESS OTHERWISE NOTED, REFER TO ELEVATIONS SHEET A3.
3. 5.7 SQFT FOR EGRESS FOR ALL BEDROOMS AND LIVING AREAS.
4. VERIFY WINDOW ROUGH OPENINGS WITH WINDOW MANUFACTURER.
5. INSTALL ALL WINDOWS AS PER PRODUCT APPROVAL AND MANUFACTURER SPECIFICATIONS.
6. AS PER FBC R308.4.5 PROVIDE TEMPERED GLASS AT HAZARDOUS LOCATIONS.
7. PROVIDE OBSCURE GLASS AT ALL BATHROOM LOCATIONS.

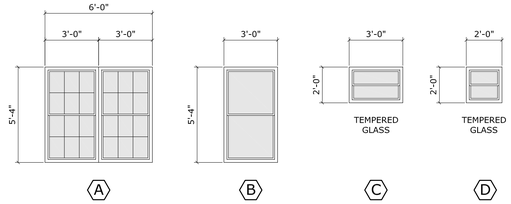

2 - WINDOW TYPES

SCALE: 1/4" = 1'-0"

Copyright ©
All drawings and written material appearing herein constitute original and unpublished work of the Architect, and the same or any part thereof may not be duplicated, distributed, disclosed, or used in any manner without the Architect's written consent. Penalties shall apply when use/ duplicates Architect's work, without Architect's written consent.

Commercial + Residential
2061 SE Ocean Blvd Suite 1A
Stuart FL 34996
O: (772) 220-4411
www.n2archdesign.com
n2 architecture + design

STATE OF FLORIDA
NICOLE L. NORTON
AR91827
REGISTERED ARCHITECT

This item has been electronically signed and sealed by NICOLE NORTON, RA, LEED AP using a Digital Signature and Date. Printed Copies are not considered signed and sealed and the signature must be verified on any electronic copies.

Brown Residence

Homecrete Homes - Robert Cenk
1902 Edgevale Road
Fort Pierce, Florida 34982
(772) 873-6707

Rev. #	Date

Project Number	21-0812
Status	CD
Issue date	02-Feb-22
Sheet	A1

Floor Plan

S:\02_Projects\02_Residential\2021\21-0812 - (HCH) Brown Residence\02_Drawings\01_Project Drawings\03_Construction Documents\21-0812 - CD - 02-02-22.dwg, 2/2/2022 11:40:28 AM, Adobe PDF

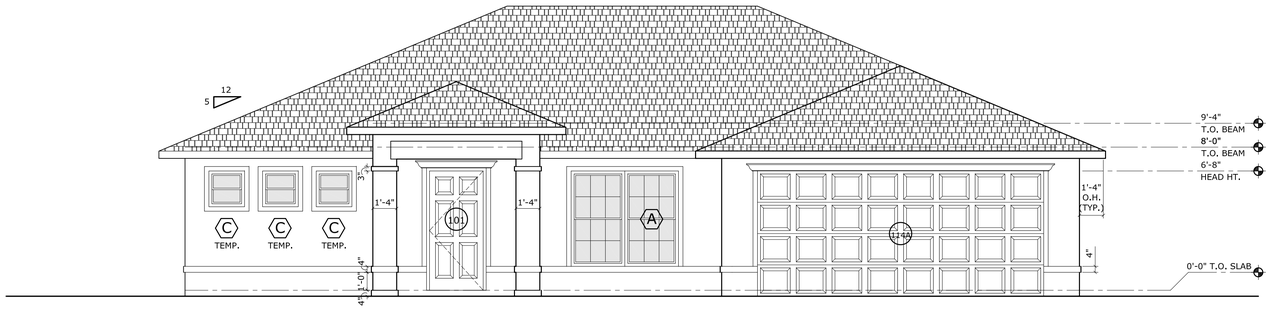

1 - FRONT ELEVATION

SCALE: 1/4" = 1'-0"

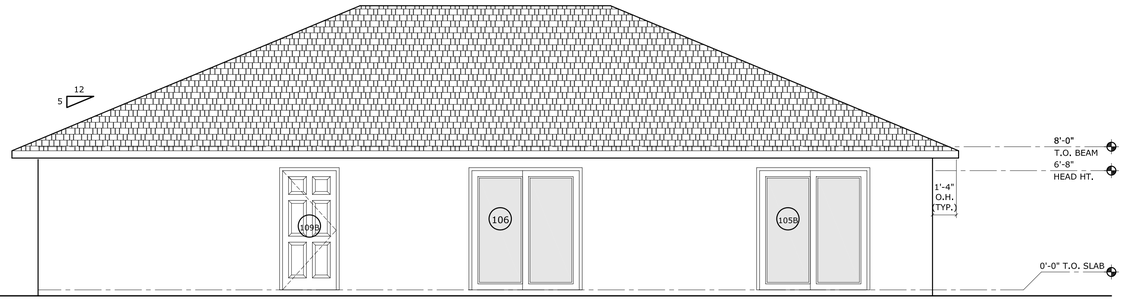

2 - REAR ELEVATION

SCALE: 1/4" = 1'-0"

3 - RIGHT SIDE ELEVATION

SCALE: 1/4" = 1'-0"

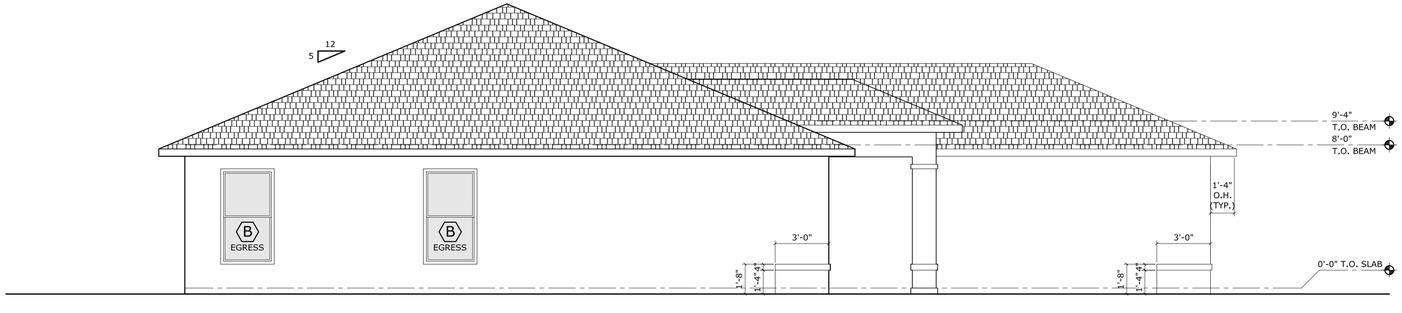

4 - LEFT SIDE ELEVATION

SCALE: 1/4" = 1'-0"

Copyright©

All drawings and written material appearing herein constitute original and unpublished work by the Architect, and the same or any part thereof may not be duplicated, distributed, disclosed, or used in any manner without the prior written consent of the Architect. Penalties shall apply when use/ duplicates Architect's work, without Architect's written consent.

Commercial + Residential
2061 SE Ocean Blvd Suite 14
Stuart, FL 34996
O: (772) 220-4411
www.n2archdesign.com

n2 architecture + design

STATE OF FLORIDA
NICOLE L. NORTON
AR91827
REGISTERED ARCHITECT

This item has been digitally signed and sealed by NICOLE NORTON, RA, LEED AP using a Digital Signature and Date. Printed Copies are not considered signed and sealed and the signature must be verified on any electronic copies.

Brown Residence

Homecrete Homes - Robert Cenk
1902 Edgevale Road
Fort Pierce, Florida 34982
(772) 873-6707

Rev. #	Date

Project Number	21-0812
Status	CD
Issue date	02-Feb-22
Sheet	A3

Building Elevations

S:\02_Projects\02_Residential\2021\21-0812 - (HCH) Brown Residence\02_Drawings\01_Project Drawings\03_Construction Documents\21-0812 - CD - 02-02-22.dwg, 2/2/2022 11:41:18 AM, Adobe PDF