WALL LEGEND

8" CMU WALLS WITH (1) #5 VERT AT 48" O.C. MAX, ALL CORNERS AS SHOWN AND EACH SIDE OF OPENING AS SHOWN. EXTERIOR FINISH SHALL BE TEXTURED STUCCO. INTERIOR FINISH SHALL BE 1/2" THK GYP BD. WITH 1" THK. (R6.5) RIGID BOARD INSULATION AND 1X P.T. FURRING

INTERIOR NON-BEARING WALL PARTITIONS - PROVIDE 25 GA METALS STUDS AT 16" O.C. MAX WITH 1/2" DRYWALL FINISH EACH SIDE WITH BATT INSULATION WHERE APPLICABLE. ATTACH DRYWALL WITH #12 X 1-1/4" DRYWALL SCREWS @ 8" O.C. MAX AT SIDES AND 12" O.C. MAX IN FIELD

INSULATED WALL BETWEEN A/C SPACE AND GARAGE - PROVIDE MIN R-11 BATT INSULATION

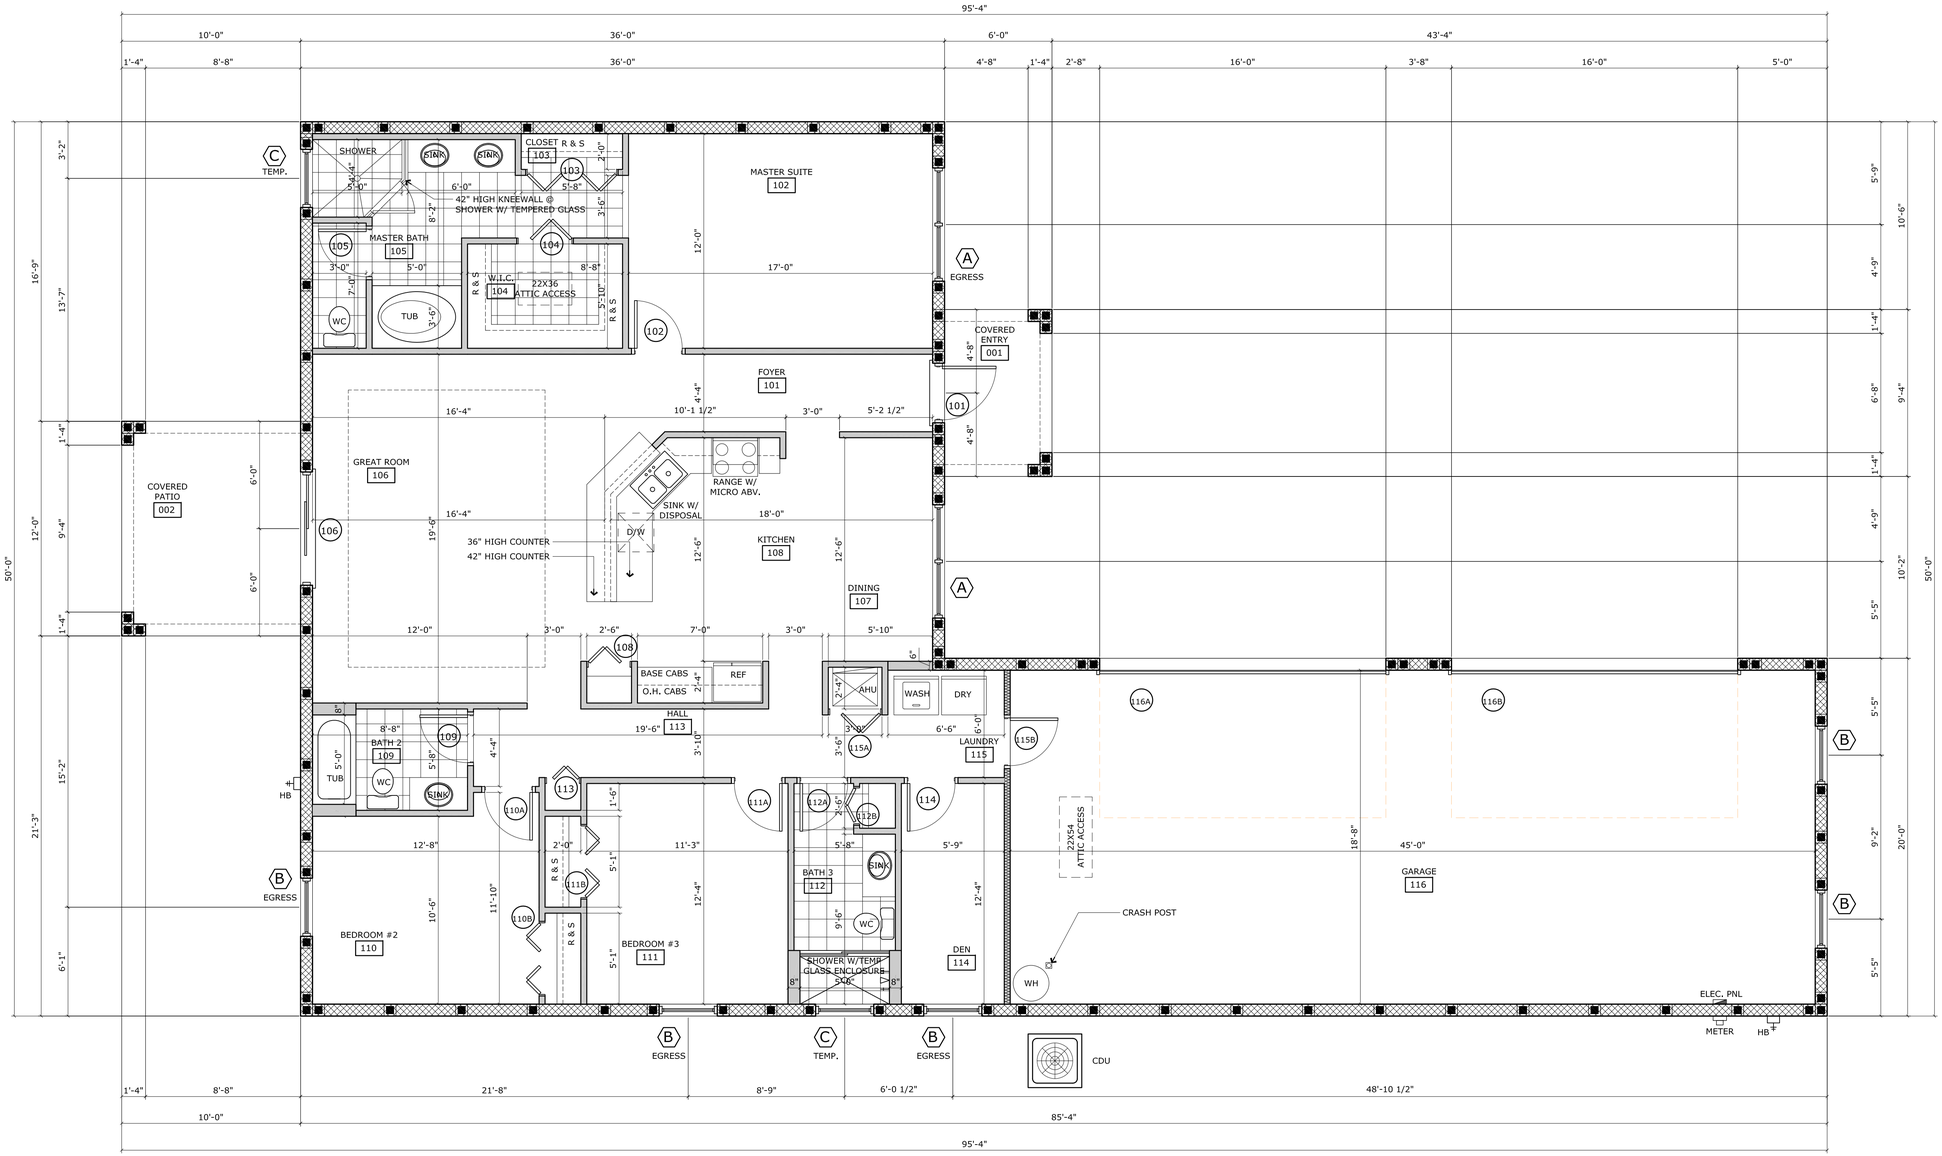

1 - FLOOR PLAN

SCALE: 1/4" = 1'-0"

S:\02_Projects\02_Residential\2021\21-0741 - (HCH) Rodriguez Residence\02_Drawings\01_Project Drawings\03_Construction Documents\21-0741 - CD - 07-20-21.dwg, 7/23/2021 1:44:43 PM, Adobe PDF

Copyright ©
All drawings and written material appearing herein constitute original and unpublished work by the Architect, and the same or any part thereof may not be duplicated, distributed, disclosed, or used in any manner without the written consent of the Architect. Penalties shall apply when use/ duplicates Architect's work, without Architect's written consent.

Commercial + Residential
2061 SE Ocean Blvd Suite 1A
Stuart, FL 34996
O: (772) 220-4411
www.n2archdesign.com

n2 architecture + design

STATE OF FLORIDA
NICOLE L. NORTON
AR91827
REGISTERED ARCHITECT

This item has been electronically signed and sealed by NICOLE NORTON, RA, LEED AP using a Digital Signature and Date. Printed Copies are not considered signed and sealed and the signature must be verified on any electronic copies.

Rodriguez Residence

Homecrete Homes - Robert Cenk
435 SW Jeanne Street
Port St. Lucie, Florida 34953
(772) 873-6707

Rev. #	Date

Project Number	21-0741
Status	CD
Issue date	23-Jul-21
Sheet	A1

Floor Plan

1 - FRONT ELEVATION

SCALE: 1/4" = 1'-0"

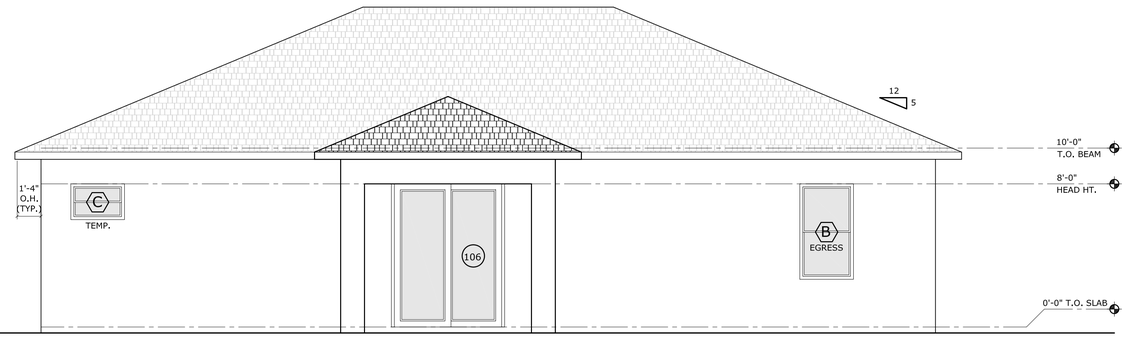

2 - REAR ELEVATION

SCALE: 1/4" = 1'-0"

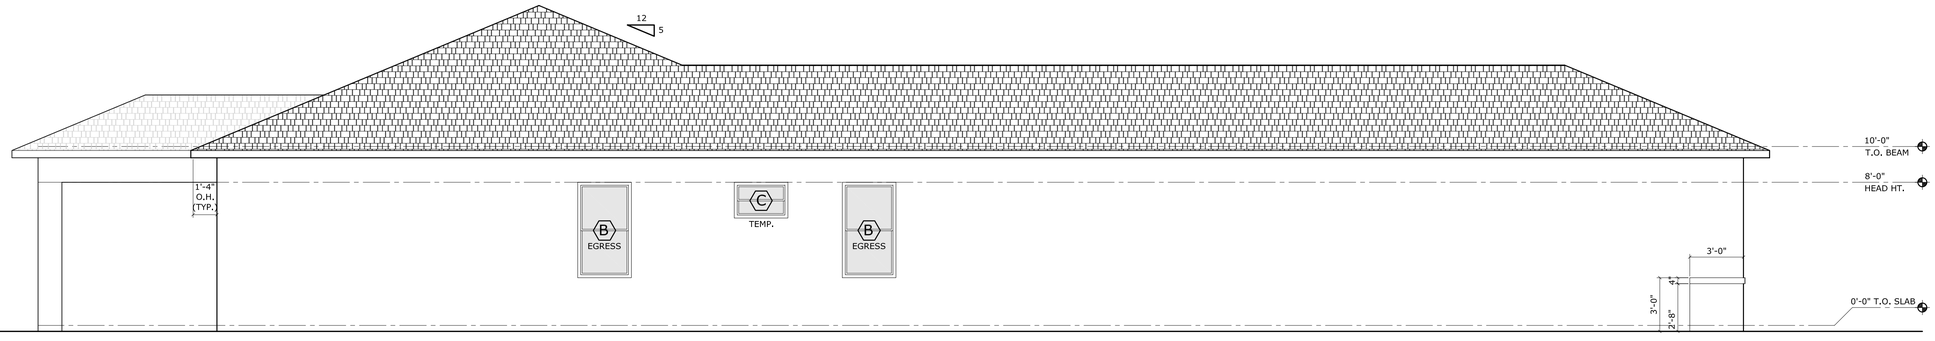

3 - LEFT SIDE ELEVATION

SCALE: 1/4" = 1'-0"

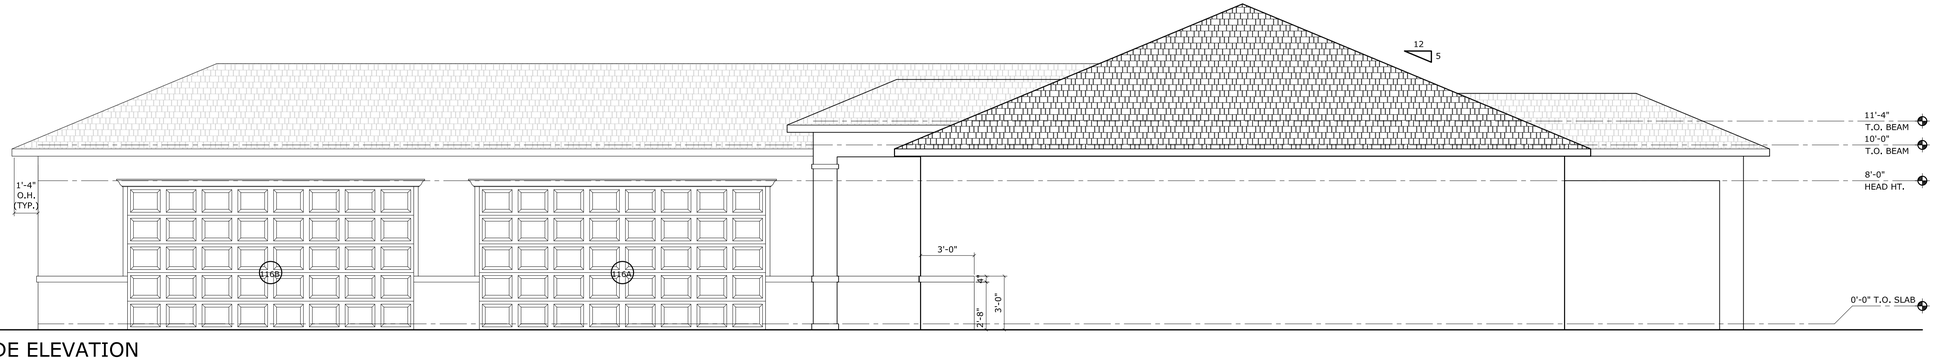

4 - RIGHT SIDE ELEVATION

SCALE: 1/4" = 1'-0"

Copyright©
All drawings and written material appearing herein constitute original and unpublished work of the Architect, and the same or any part thereof may not be duplicated, distributed, disclosed, or used in any manner without the written consent of the Architect. Penalties shall apply when use/ duplicates Architect's work, without Architect's written consent.

Commercial + Residential
2061 SE Ocean Blvd. Suite 14
Stuart, FL 34996
O: (772) 220-4411
www.n2archdesign.com

n2 architecture + design

STATE OF FLORIDA
NICOLE L. NORTON
AR91827
REGISTERED ARCHITECT

This item has been electronically signed and sealed by NICOLE NORTON, RA, LEED AP using a Digital Signature and Date. Printed Copies are not considered signed and sealed and the signature must be verified on any electronic copies.

Rodriguez Residence

Homecrete Homes - Robert Cenk
435 SW Jeanne Street
Port St. Lucie, Florida 34953
(772) 873-6707

Rev. #	Date

Project Number	21-0741
Status	CD
Issue date	23-Jul-21
Sheet	A3

Building Elevations

S:\02_Projects\02_Residential\2021\21-0741 - (HCH) Rodriguez Residence\02_Drawings\01_Project Drawings\03_Construction Documents\21-0741 - CD - 07-20-21.dwg, 7/23/2021 1:45:33 PM, Adobe PDF