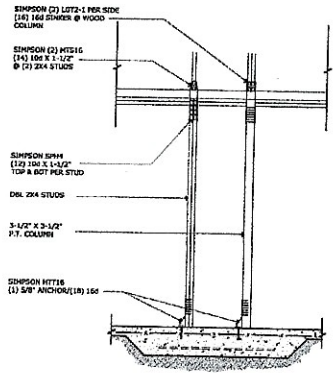

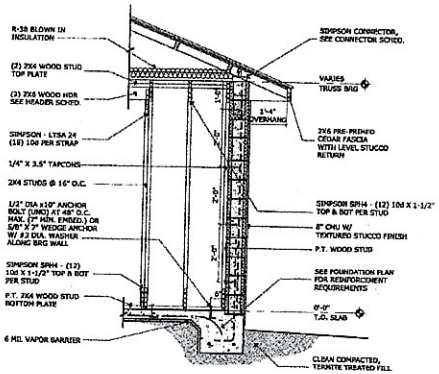

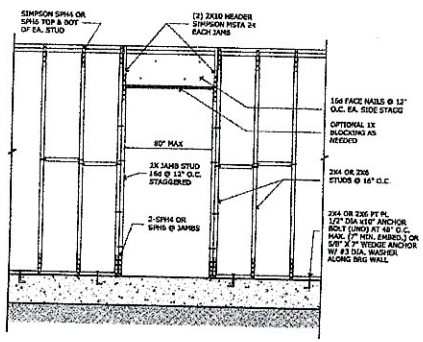

5 - WALL DETAILS

SCALE: 1/2" = 1'-0"

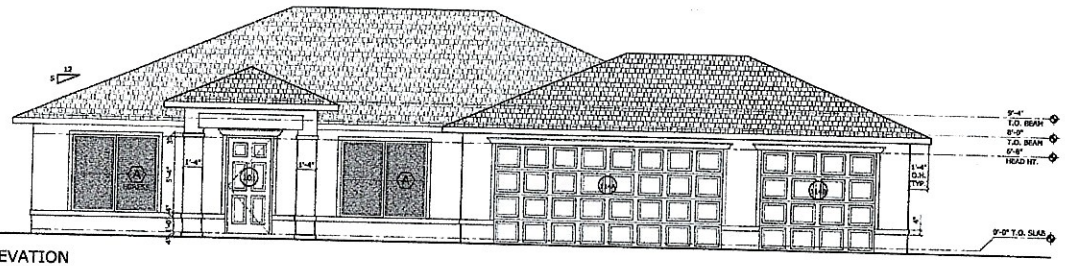

1 - FRONT ELEVATION

SCALE: 1/4" = 1'-0"

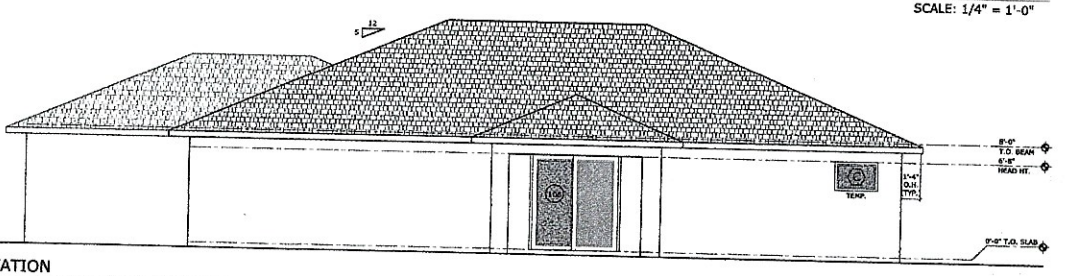

2 - REAR ELEVATION

SCALE: 1/4" = 1'-0"

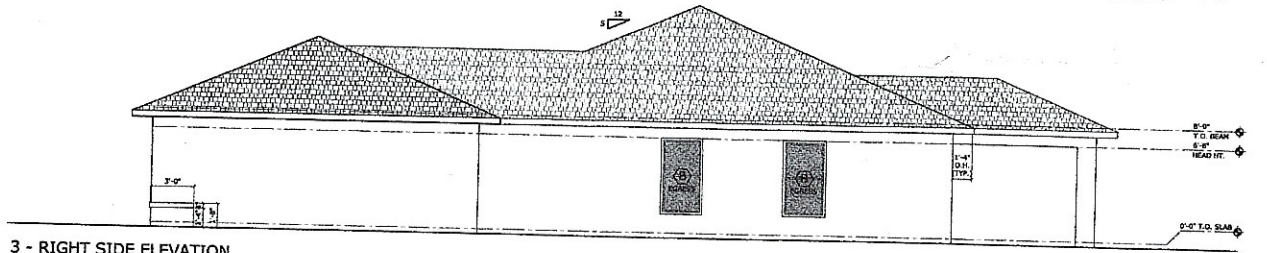

3 - RIGHT SIDE ELEVATION

SCALE: 1/4" = 1'-0"

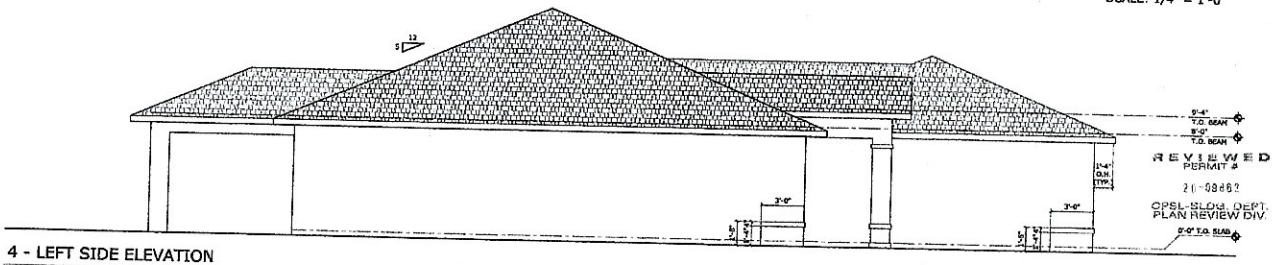

REVIEWED
PERMIT #
20-0862
OPSL-BLDG. DEPT.
PLAN REVIEW DIV.

4 - LEFT SIDE ELEVATION

SCALE: 1/4" = 1'-0"

CONTRACTOR COPY

Copyright ©
All drawing and written material appearing herein constitutes the original and unpublished work of the architect and the same may not be reproduced, published, disclosed, or used in any way without the architect's permission. Violation of this restriction is subject to Penalties. DO NOT scale drawings. Contractor shall verify all dimensions and conditions of the job. Any discrepancies must be reported to the architect before proceeding with the work. Contractor shall coordinate all work of the various trades. Shop drawings must be submitted to the architect for review before proceeding with fabrication work. Contractor shall build only from drawings bearing the architect's seal and signature when permit is obtained. Use of these drawings for construction when permit is not obtained is at user's risk without the architect's written consent.

Commercial + Residential
2001 SE Ocean Blvd Suite 1A
Stuart, FL 34996
o: (772) 220-4411
www.n2design.com

n2 architecture + design

Nikki L. Herlihy, R.A. AR14820 FEB 17 2020

Bermingham Residence
Homecrete Homes - Robert Cenk
513 SW Leona Drive
Port St. Lucie, Florida 34953
(772) 873-6707

Rev. #	Date

Project Number	20-0602
Status	CD
Issue date	17-Feb-20
Sheet	A3

Building Elevations

S:\02_Projects\02_Residential\2020\20-0602 - (HCR) Bermingham Residence\02_Drawings\01_Project Drawings\03_Construction Documents\20-0602 - CD - 02-17-20.dwg, 2/17/2020 1:15:27 PM, Adobe PDF

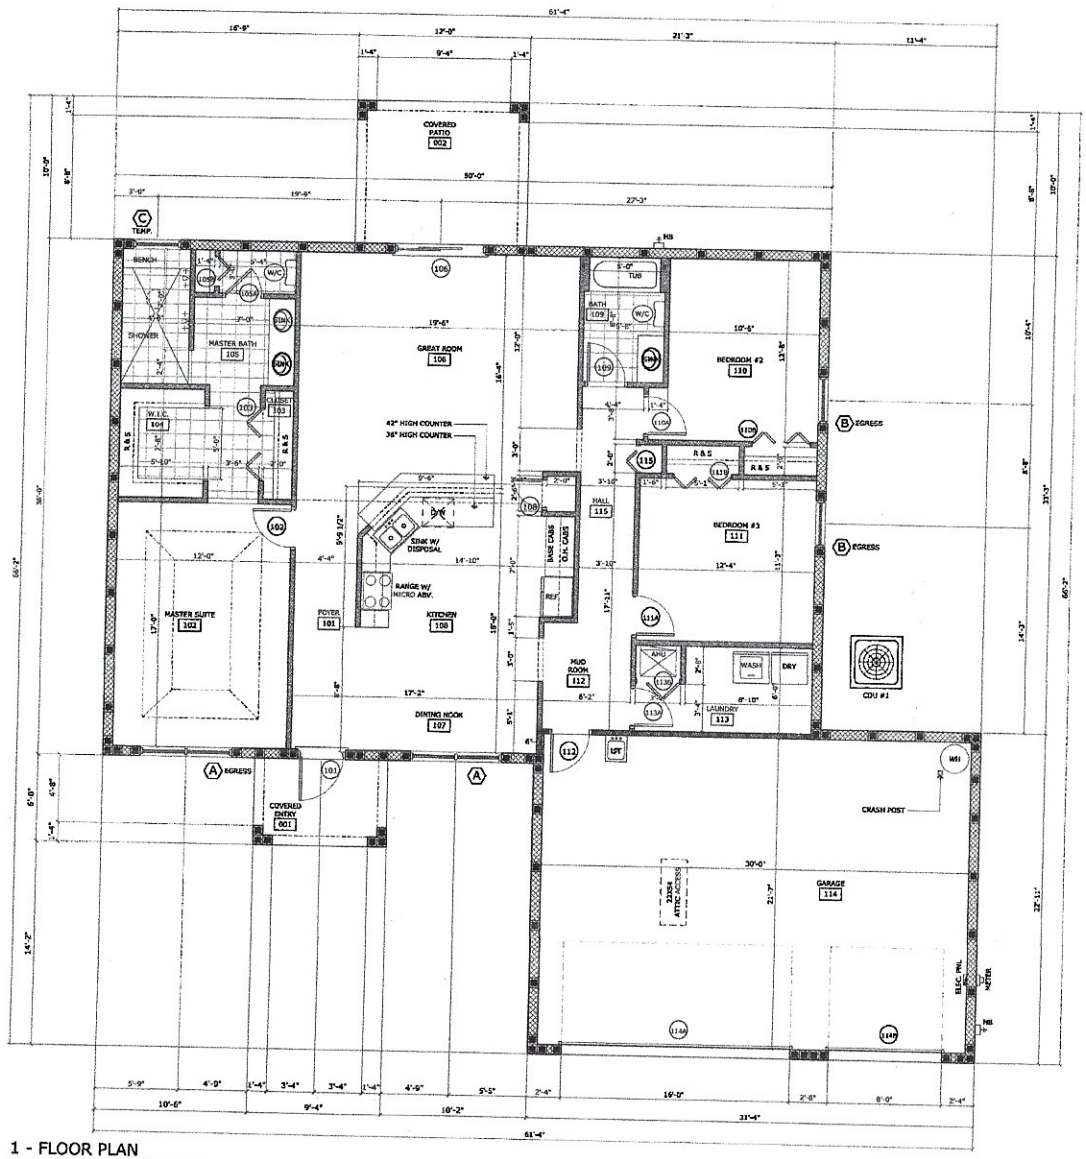

1 - FLOOR PLAN

SCALE: 1/4" = 1'-0"

WALL LEGEND

8" CMU WALLS WITH (1) #5 VERT AT 48" O.C. MAX, ALL CORNERS AS SHOWN AND EACH SIDE OF OPENING AS SHOWN. EXTERIOR FINISH SHALL BE TEXTURED STUCCO. INTERIOR FINISH SHALL BE 1/2" THK GYP BD. WITH 1" THK. RIGID BOARD INSULATION AND 1X P.T. FURRING

INTERIOR NON-BEARING WALL PARTITIONS - PROVIDE 25 GA METALS STUDS AT 16" O.C. MAX WITH 1/2" DRYWALL FINISH EACH SIDE WITH BATT INSULATION WHERE APPLICABLE. ATTACH DRYWALL WITH #12 X 1-1/4" DRYWALL SCREWS @ 8" O.C. MAX AT SIDES AND 12" O.C. MAX IN FIELD

INSULATED WOOD FRAME BEARING WALL - 3-1/2" U.N.O. WOOD STUDS SHALL BE @ 16" O.C. U.N.O. UNLESS OTHERWISE NOTED.

DOOR SCHEDULE

DOOR NO.	SIZE WIDTH	HEIGHT	THICK.	MAT.	FINISH	HDW.	DOOR TYPE	FRAME ELEV.	HD/J	MAT.	FINISH	T/HOLD	NOTES: (SEE NOTES BELOW)
101	3'-0"	6'-8"	1.75	FBR	FAC	1	6-PANEL	-	-	FBR	FAC	AL	2,3,4
102	2'-8"	6'-8"	1.375	HCW	PTD	3	6-PANEL	-	-	WD	PTD	-	4
103	5'-0"	6'-8"	1.00	WD	PTD	-	GI-FOLD	-	-	-	-	-	-
105A	2'-0"	6'-8"	1.375	HCW	PTD	2	6-PANEL	-	-	WD	PTD	-	4
105B	3'-0"	6'-8"	1.00	HCW	PTD	-	BI-FOLD	-	-	-	-	-	-
106	8'-0"	8'-0"	1.75	VIN	FAC	-	SLIDER	-	-	VIN	FAC	AL	1,3
108	2'-0"	6'-8"	1.375	HCW	PTD	3	6-PANEL	-	-	WD	PTD	-	4
109	2'-8"	6'-8"	1.375	HCW	PTD	3	6-PANEL	-	-	WD	PTD	-	4
110A	2'-8"	6'-8"	1.375	HCW	PTD	3	6-PANEL	-	-	WD	PTD	-	4
110B	4'-0"	6'-8"	1.00	WD	PTD	-	BI-FOLD	-	-	-	-	-	-
111A	2'-8"	6'-8"	1.375	HCW	PTD	3	6-PANEL	-	-	WD	PTD	-	4
111B	4'-0"	6'-8"	1.00	WD	PTD	-	BI-FOLD	-	-	-	-	-	-
112	2'-8"	6'-8"	1.375	SCW	PTD	1	6-PANEL	-	-	WD	PTD	AL	4,5
113A	2'-8"	6'-8"	1.375	HCW	PTD	3	6-PANEL	-	-	WD	PTD	-	4
113B	2'-8"	6'-8"	1.00	WD	PTD	-	BI-FOLD	-	-	-	-	-	-
114A	16'-0"	7'-0"	1.75	AL	FAC	-	GARAGE	-	-	-	-	-	2
114B	8'-0"	7'-0"	1.75	AL	FAC	-	GARAGE	-	-	-	-	-	2
115A	2'-0"	6'-8"	1.00	WD	PTD	-	BI-FOLD	-	-	-	-	-	-

HARDWARE LEGEND

SCW	SOLID CORE WOOD	FBR	FIBERGLASS	PTD	PAINTED FINISH
SCM	SOLID CORE METAL	MTL	METAL DOOR/FRAME	PWD	PAINTED WOOD
GL	TEMPERED GLASS DOOR	WD	WOOD DOOR/FRAME	FAC	FACTORY FINISH
HCW	HOLLOW CORE WOOD	AL	ALUMINUM DOOR/FRAME	MFR	MANUFACTURER RECOMMENDED
		VIN	VINYL DOOR/FRAME		

HARDWARE

NO. 1	NO. 2	NO. 3
8XX, DEADBOLT LOCKSET	LEVER HANDLES	LEVER HANDLES
LEVER/PULL HANDLES	THUMB LOCK	60 HINGES
WEATHER STRIP	88 HINGES	

1. NEW GLASS DOORS SHALL BE BY CUSTOM WINDOWS AND DOORS
2. INSTALL ALL EXTERIOR DOORS AS PER PRODUCT APPROVAL AND MANUFACTURERS SPECIFICATIONS.
3. FRONT ENTRY DOOR SHALL BE BY THERMA-TRU.
4. HARDWARE SHALL BE BY KWIKSET.
5. 20 MINUTE RATED SOLID CORE DOOR WITH WEATHERSTRIP AND SELF CLOSING HINGES.

WINDOW SCHEDULE

WIN NO.	SIZE WIDTH	HEIGHT	ROUGH OPENING WIDTH	HEIGHT	MUNTINS COLOR	ELEV.	FINISH WINDOW	HARDWARE	MANUFACTURER (STYLE)	MODEL #/SERIES	TYPE	NOTES: (SEE NOTES BELOW)
A	6'-0"	5'-4"	VERIFY	VERIFY	-	-	WHITE	WHITE	CUSTOM WINDOWS AND DOORS	610 AREA	CASING FIXED	1, 2, 3, 4, 5
B	3'-0"	5'-4"	VERIFY	VERIFY	-	-	WHITE	WHITE	CUSTOM WINDOWS AND DOORS	610 AREA	CASING FIXED	1, 2, 3, 4, 5
C	2'-0"	2'-8"	VERIFY	VERIFY	-	-	WHITE	WHITE	CUSTOM WINDOWS AND DOORS	610 AREA	CASING FIXED	1, 2, 3, 4, 5

NOTES:

1. NEW WINDOWS SHALL BE BY CUSTOM WINDOWS AND DOORS
2. TYPICAL WINDOW HEAD HEIGHTS SHALL BE 6'-8" A.F.F. UNLESS OTHERWISE NOTED, REFER TO ELEVATIONS SHEET A3.
3. 5.7 SQFT FOR EGRESS FOR ALL BEDROOMS AND LIVING AREAS.
4. VERIFY WINDOW ROUGH OPENINGS WITH WINDOW MANUFACTURER.
5. INSTALL ALL WINDOWS AS PER PRODUCT APPROVAL AND MANUFACTURER SPECIFICATIONS.
6. AS PER FBC R308.4.5 PROVIDE TEMPERED GLASS AT HAZARDOUS LOCATIONS.
7. PROVIDE OBSCURE GLASS AT ALL BATHROOM LOCATIONS.

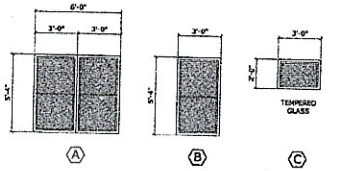

2 - WINDOW TYPES

SCALE: 1/4" = 1'-0"

REVIEWED
PERMIT #
20-09862
OPRL BLDG DEPT.
PLAN REVIEW DIV.

CONTRACTOR COPY

Copyright ©
All drawings and written material appearing herein constitute the original and unpublished work of the designer and the same may not be duplicated, used or disclosed without the written consent of the designer. Pursuant to Florida Statutes 553.79(5) any use, duplication, disclosure by any method, in whole or in part, modifications or assignment to third parties without designer's written consent.

Commercial + Residential
2081 SE Ocean Blvd Suite 4A
Stuart, FL 34996
O. (772) 220-4411
www.i2architecture.com
i2 architecture + design

Todd L. Nutter, R.A. AR91827
FEB 14 2020

Bermingham Residence

Homecrete Homes - Robert Cenk
513 SW Leona Drive
Port St. Lucie, Florida 34953
(772) 873-6707

Rev. #	Date

Project Number	20-0602
Status	CD
Issue date	17-Feb-20
Sheet	A1

Floor Plan

S:\02_Projects\02_Residential\2020\20-0602 - (HCH) Bermingham Residence\02_Drawings\01_Project Drawings\03_Construction Documents\20-0602 - CD - 02-17-20.dwg, 2/17/2020 11:49:45 PM, Adobe PDF